

Work Order ID 92664

92664

Page 2

November-06-12 12:40:00 PM

Item ID: D4095-045 Accept ***N900040100*** Setup Start ***NS1***
 Revision ID: Stop ***NS2***
 Item Name: Wearplate Assembly
 Start Date: 11/14/12 Start Qty: 8.00 ***8*** Cust Item ID:
 Required Date: 11/19/12 Req'd Qty: 8.00 ***8*** Customer:
 Reference:

Approvals: Process Plan: _____ Date: _____ Tooling: _____ Date: _____ Run Start ***NR1***
 QC: _____ Date: _____ SPC (Y/N): _____ Date: _____ Stop ***NR2***

Sequence ID/ Work Center ID	Operation Description	Set Up/ Run Hours	Tool ID	Tool #	Plan Code	Accept Qty	Reject Qty	Reject Number	Insp. Stamp
130	NC BRAKE	0.00				10			12/6/20
130									
Brake NC	Memo	0.00							
Brake NC	Form on Brake as per Dwg D3564 using Jigs DT8179 and DT8155Form Joggle as per Dwg D3564 on brake using Jig DT8157								
140	QC5- Inspect part completeness to step on W/O	0.00				10			
140									
QC	Memo	0.00							
Quality Control									
150		0.00				10	0	0	12-11-22
150									
HandFinish	Memo	0.00							
Hand Finishing	COAT ENTIRE TOP (CONCAVE) SURFACE WITH ROCKGUARD AS PER DWG A/R ROCKGUARD BATCH: 123591								

Picklist Print

November-06-12 12:40:00 PM

Page 1

Work Order ID: 92664

Parent Item: D4095-045

Start Date: 11/14/12

Required Date: 11/19/12

Parent Item Name: Wearplate Assembly

Start Qty: 8.00

Required Qty: 8.00

Comments: IPP REV:A 11.10.12 NEW ISSUE DD VERF:EC

Component Item ID/ Item Name	Replacement Item ID	Mfg/ Purch	Bin Item	Primary Location	Last Location	Route Seq ID	Unit of Measure	Qty on Hand	Qty per Kit	Total Qty	Qty Issued	Date Issued	Status
M304S16GA 304/316 Sheet .063		Purchased	No			100	sf	341.7780	1.03 /	8.673684	10	11-12-11-8	

Location

Loc Qty

Loc Code

MAT020

341.778

122245

51.078

122753

52.9


123136

237.8




123136 (10)
~~123136~~
~~123136~~
~~123136~~

STANDARD
RECEIVED
ENGINEERING
UNCONTROLLED COPY
SUBJECT TO AMENDMENT
WITHOUT NOTICE
WORK ORDER
NO. 92664 MCT
12-11-07

ITEM	QTY -041	QTY -043	QTY -045	QTY -047	QTY -049	QTY -051	PART NUMBER	DESCRIPTION
1	X						D4095-041	WEARPLATE ASSEMBLY
2		X					D4095-043	WEARPLATE ASSEMBLY
3			X				D4095-045	WEARPLATE ASSEMBLY
4				X			D4095-047	WEARPAD ASSEMBLY
5					X		D4095-049	WEARPAD ASSEMBLY
6						X	D4095-051	WEARPAD ASSEMBLY
7	1						D4095-1	WEARPLATE
8		1					D4095-3	WEARPLATE
9			1				D4095-5	WEARPLATE
10				1			D4095-7	WEARPAD
11					1		D4095-9	WEARPAD
12						1	D4095-11	WEARPAD
13	A/R	A/R	A/R	A/R	A/R	A/R	4715 (4714)	PLUS ONE ROCKGUARD BLACK (TAN)

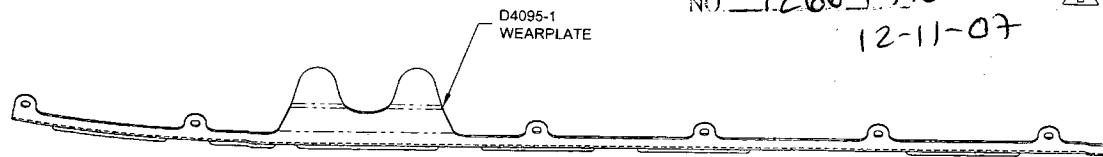


D4095-041 WEARPLATE ASSEMBLY

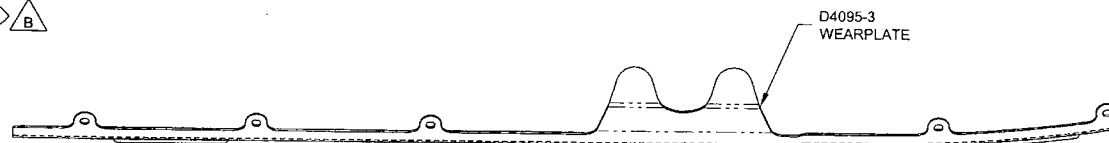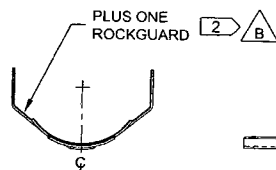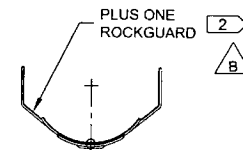

D4095-043 WEARPLATE ASSEMBLY




D4095-045 WEARPLATE ASSEMBLY

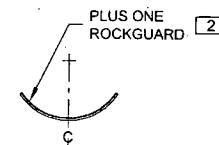



D4095-041/-043/-045/-047/-049/-051 NOTES:

- 1) MATERIAL: N/A
- 2) FINISH: COAT ENTIRE TOP (CONCAVE) SURFACE WITH PLUS ONE ROCKGUARD 4714 OR 4715, 0.02-0.04 THICK
- 3) TOLERANCES: PER DART QSI 018 UNLESS OTHERWISE NOTED
- 4) UNITS: INCHES UNLESS OTHERWISE NOTED
- 5) BREAK SHARP EDGES: N/A
- 6) IDENTIFICATION: IDENTIFY WITH DART P/N "D4095-0XX" AND B/N "BXXXX" USING REMOVABLE TAG PER QSI 044 6.6
- 7) WEIGHT: D4095-041 = 3.08 lbs; D4095-043 = 3.08 lbs; D4095-045 = 2.00 lbs; D4095-047 = 0.48 lbs; D4095-049 = 0.42 lbs; D4095-051 = 0.37 lbs
- 8) PARTS ARE SYMMETRIC ABOUT C



B	REVISED D4095-1/-1F/3/3F; 4715 PLUS ONE ROCKGUARD REPLACES D4096-1/-3; ADDED D4095-5/-7 -9/-11; REVISED HARDCOAT DESIGN; REVISED NOTE 2	XDF	11.10.18
A	NEW ISSUE	MB	10.04.20
REV	DESCRIPTION	BY	DATE
DESIGN		DART AEROSPACE USA, INC	
DRAWN	XDF	KENT, WA	
CHECKED	<i>[Signature]</i>	DRAWING NO.	REV. B
MFG. APPR.	<i>[Signature]</i>	D4095	SHEET 1 OF 8
APPROVED	<i>[Signature]</i>	TITLE	SCALE
DE APPR.	<i>[Signature]</i>	WEARPLATE	NTS
DATE	11.10.18	COPYRIGHT © 2010 BY DART AEROSPACE USA, INC THIS DOCUMENT IS PRIVATE AND CONFIDENTIAL AND IS SUPPLIED ON THE EXPRESS CONDITION THAT IT IS NOT TO BE USED FOR ANY PURPOSE OR COPIED OR COMMUNICATED TO ANY OTHER PERSON WITHOUT WRITTEN PERMISSION FROM DART AEROSPACE USA, INC.	

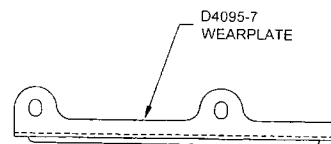


D4095-047 WEAR PAD ASSEMBLY

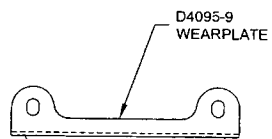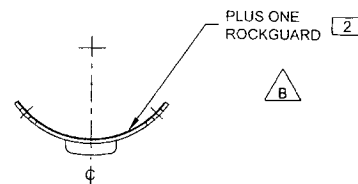

D4095-049 WEAR PAD ASSEMBLY

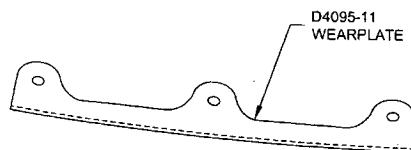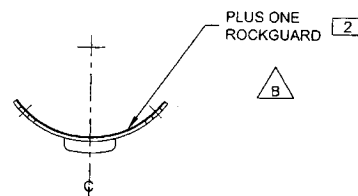


D4095-051 WEARPAD ASSEMBLY

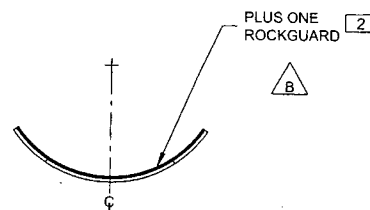


RELEASED
2011-10-31
WJP

DESIGN		DART AEROSPACE USA, INC	
DRAWN	XDF	KENT, WA	
CHECKED	10	DRAWING NO.	REV. B
MFG. APPR.	10	D4095	SHEET 2 OF 8
APPROVED	10	TITLE	SCALE
DE APPR.	11	WEARPLATE	NTS
DATE	11.10.18	<small>COPYRIGHT © 2010 BY DART AEROSPACE USA, INC THIS DOCUMENT IS PRIVATE AND CONFIDENTIAL AND IS SUPPLIED ON THE EXPRESS CONDITION THAT IT IS NOT TO BE USED FOR ANY PURPOSE OR COPIED OR COMMUNICATED TO ANY OTHER PERSON WITHOUT WRITTEN PERMISSION FROM DART AEROSPACE LTD.</small>	

92664

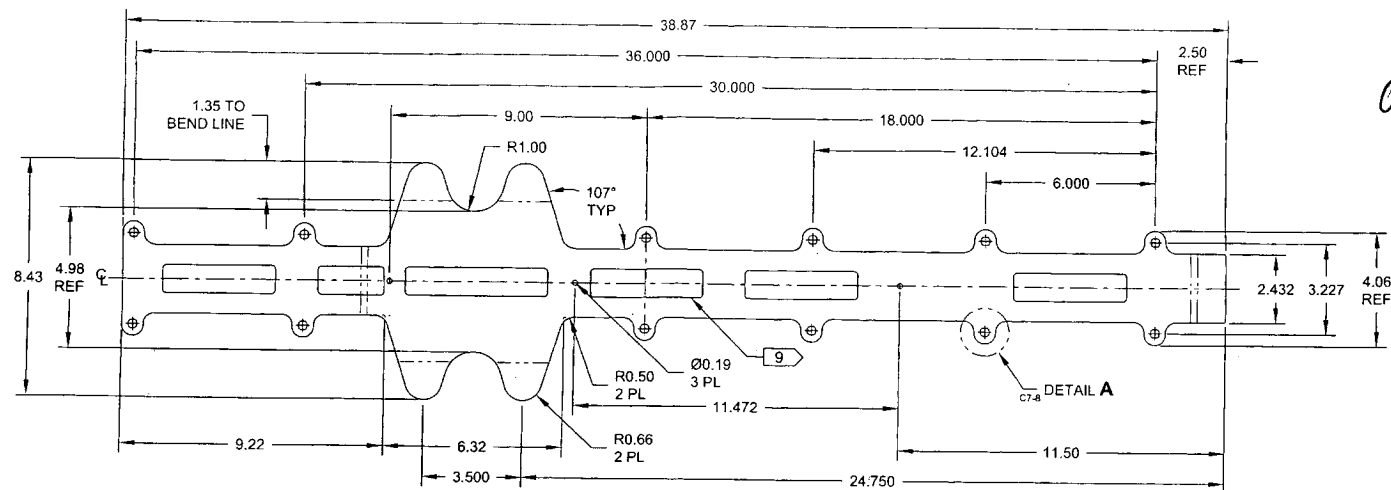

D4095-1F FLAT PATTERN 1

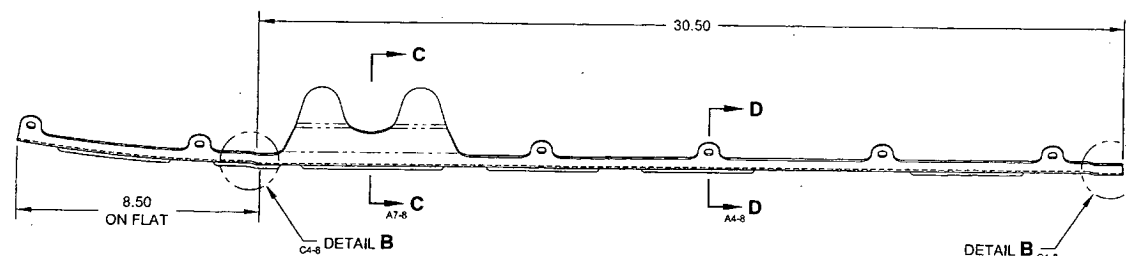


D4095-1 BENDING DETAIL
(MAKE FROM D4095-1F)

D4095-1/-1F/-3/-3F/-5/-5F/-7/-7F/-9/-9F/-11/-11F NOTES:


- 1) MATERIAL: AISI 304/316 SS SHEET ANNEALED 2B FINISH, 16 GAUGE (0.063 THICK)
PER AMS 5513 (304) OR AMS 5524 (316), OR ASTM A240 OR ASME SA240
REF DART MATERIAL SPEC M304S16GA
- 2) FINISH: NONE
- 3) TOLERANCES: PER DART QSI 018 UNLESS OTHERWISE NOTED
- 4) UNITS: INCHES UNLESS OTHERWISE NOTED
- 5) BREAK SHARP EDGES: 0.005 TO 0.015 MAX
- 6) IDENTIFICATION: N/A
- 7) WEIGHT: D4095-1 = 3.00 lbs; D4095-3 = 3.00 lbs; 4095-5 = 1.96 lbs; D4095-7 = 0.47 lbs; D4095-9 = 0.41 lbs; D4095-13 = 0.36 lbs
- 8) WELDING: PER DART QSI 004
- 9) PARTS ARE SYMMETRIC ABOUT C

DESIGN		DART AEROSPACE USA, INC	
DRAWN	XDF	KENT, WA	
CHECKED	AP	DRAWING NO.	REV. B
MFG. APPR.	AP	D4095	SHEET 3 OF 8
APPROVED	AP	TITLE	SCALE
DE APPR.	AP	WEARPLATE	NTS
DATE	11.10.18	COPYRIGHT © 2010 BY DART AEROSPACE USA, INC	
THIS DOCUMENT IS PRIVATE AND CONFIDENTIAL AND IS SUPPLIED ON THE EXPRESS CONDITION THAT IT IS NOT TO BE USED FOR ANY PURPOSE OR COPIED OR COMMUNICATED TO ANY OTHER PERSON WITHOUT WRITTEN PERMISSION FROM DART AEROSPACE LTD.			

RELEASED
2011-10-31
M

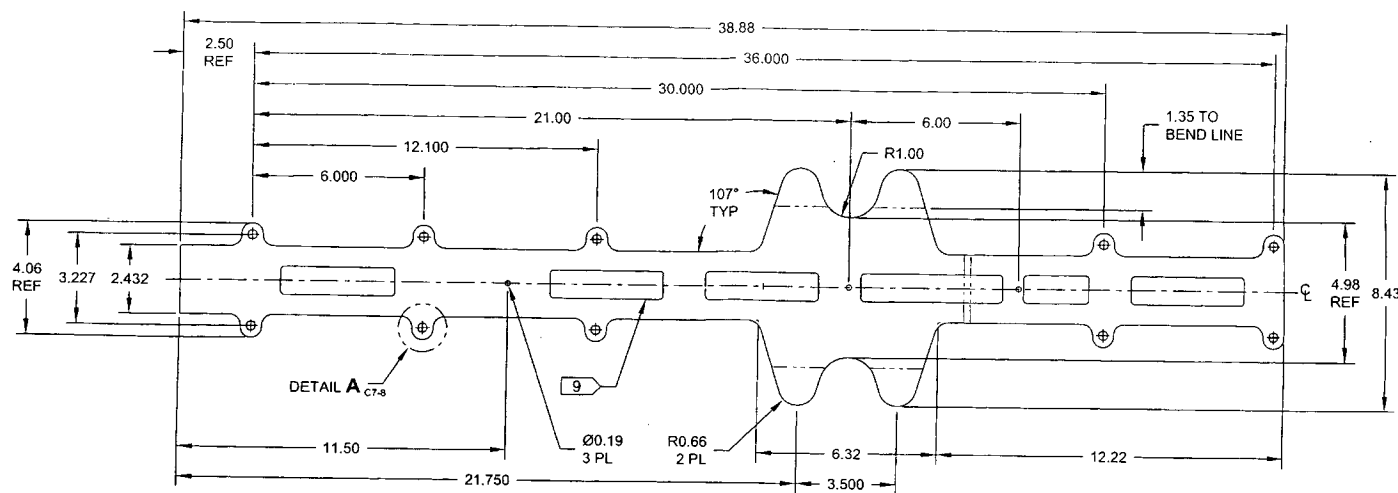

D4095-3F FLAT PATTERN 1

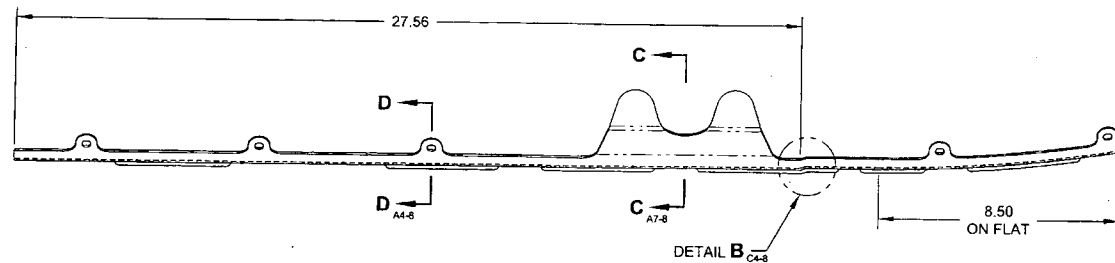


D4095-3 BENDING DETAIL
(MAKE FROM D4095-3F)


RELEASE
2011-10-31

DESIGN		DART AEROSPACE USA, INC	
DRAWN	XDF	KENT, WA	
CHECKED	10	DRAWING NO.	REV. B
MFG. APPR.	10	D4095	SHEET 4 OF 8
APPROVED	10	TITLE	SCALE
DE APPR.	10	WEARPLATE	NTS
DATE	11.10.18	COPYRIGHT © 2010 BY DART AEROSPACE USA, INC	
THIS DOCUMENT IS PRELIMINARY AND CONFIDENTIAL AND IS SUPPLIED ON THE EXPRESS CONDITION THAT IT IS NOT TO BE USED FOR ANY PURPOSE OR COPIED OR COMMUNICATED TO ANY OTHER PERSON WITHOUT WRITTEN PERMISSION FROM DART AEROSPACE LTD.			

92664

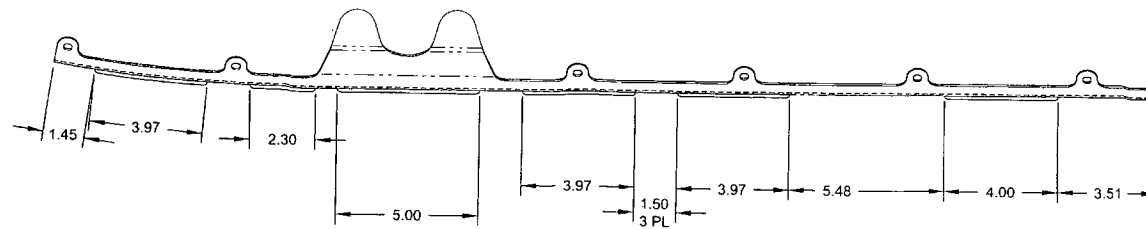

D4095-1 WELDING DETAIL

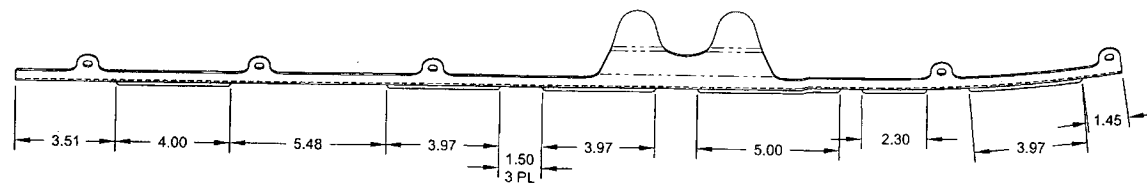


D4095-3 WELDING DETAIL




RELEASED
2011-10-31
MP

DESIGN		DART AEROSPACE USA, INC	
DRAWN	XDF	KENT, WA	
CHECKED	10	DRAWING NO.	REV. B
MFG. APPR.	10	D4095	SHEET 5 OF 8
APPROVED	10	TITLE	SCALE
DE APPR.	10	WEARPLATE	NTS
DATE	11.10.18	<small>COPYRIGHT © 2010 BY DART AEROSPACE USA, INC THIS DOCUMENT IS PRIVATE AND CONFIDENTIAL AND IS SUPPLIED ON THE EXPRESS CONDITION THAT IT IS NOT TO BE USED FOR ANY PURPOSE OR COPIED OR COMMUNICATED TO ANY OTHER PERSON WITHOUT WRITTEN PERMISSION FROM DART AEROSPACE LTD.</small>	

92664

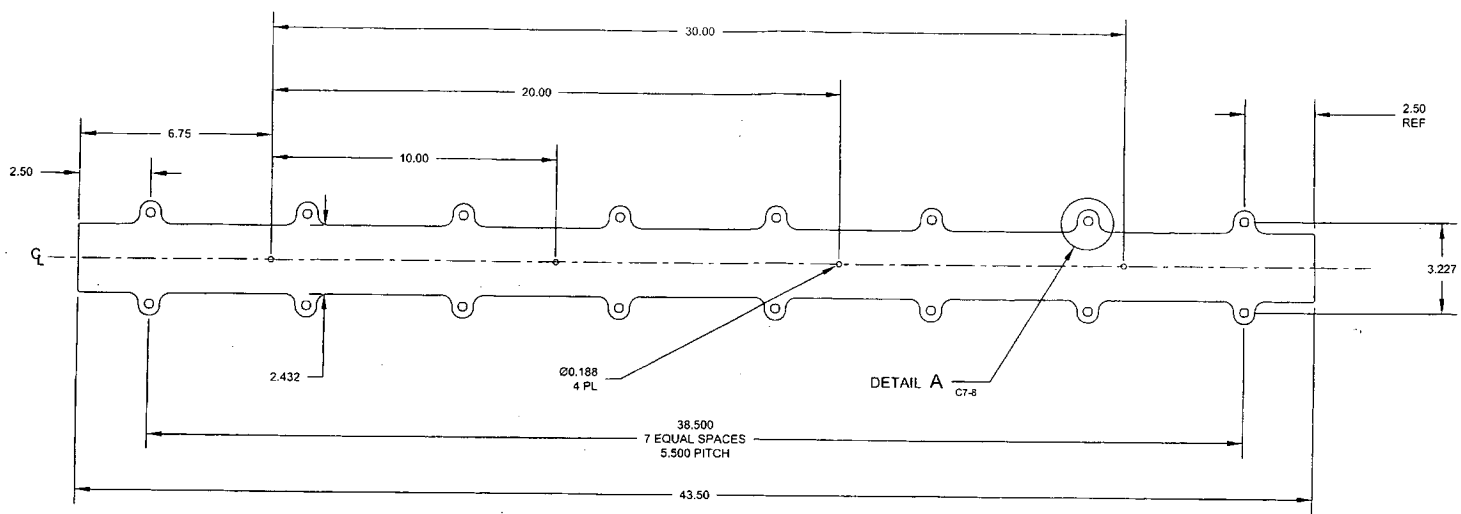


D4095-5F FLAT PATTERN 1

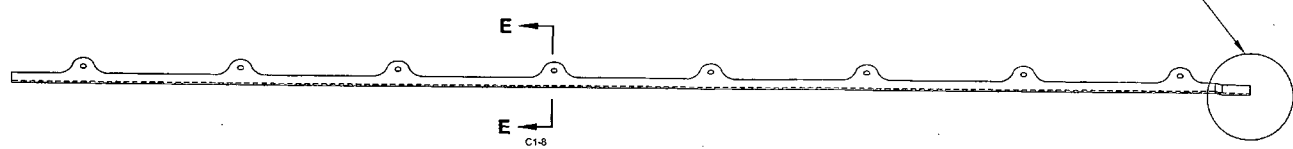


D4095-5 BENDING DETAIL
(MAKE FROM D4095-5F)

RELEASED
2011-10-31
MD


DESIGN		DART AEROSPACE USA, INC	
DRAWN	XDF	KENT, WA	
CHECKED	10	DRAWING NO.	REV. B
MFG. APPR.	10	D4095	SHEET 6 OF 8
APPROVED	10	TITLE	SCALE
DE APPR.	10	WEARPLATE	NTS
DATE	11.10.18	<small>COPYRIGHT © 2010 BY DART AEROSPACE USA, INC THIS DOCUMENT IS PRIVATE AND CONFIDENTIAL AND IS SUPPLIED ON THE EXPRESS CONDITION THAT IT IS NOT TO BE USED FOR ANY PURPOSE OR COMMUNICATED TO ANY OTHER PERSON WITHOUT WRITTEN PERMISSION FROM DART AEROSPACE LTD.</small>	

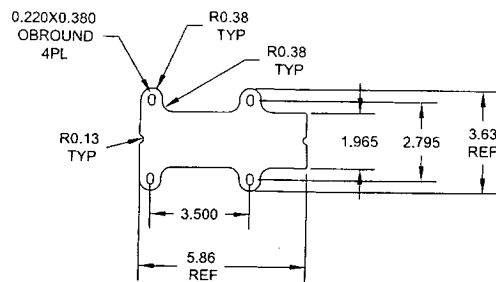


D4095-7F FLAT PATTERN 1

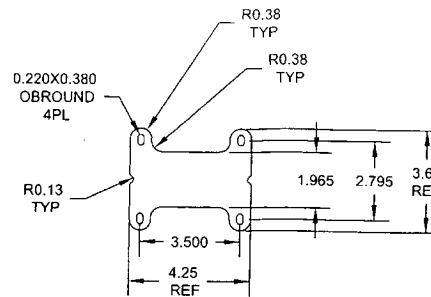


D4095-9F FLAT PATTERN 1

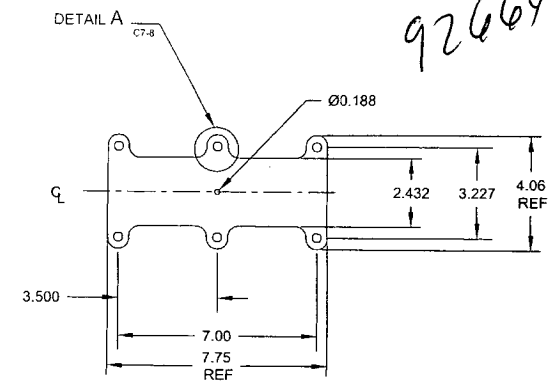


D4095-11F FLAT PATTERN 1

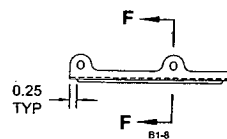

D4095-7 LONGITUDINAL BEND
(MADE FROM D4095-7F)

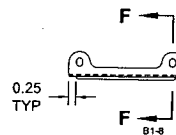


D4095-9 LONGITUDINAL BEND
(MADE FROM D4095-9F)

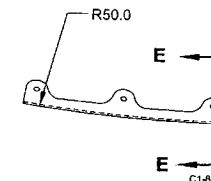

D4095-11 BENDING DETAIL
(MAKE FROM D4095-11F)

DESIGN		DART AEROSPACE USA, INC
DRAWN	XDF	KENT, WA
CHECKED	AP	DRAWING NO. REV. B
MFG. APPR.	AP	D4095 SHEET 7 OF 8
APPROVED	AP	TITLE SCALE
DE APPR.	AP	WEARPLATE NTS
DATE	11.10.18	COPYRIGHT © 2010 BY DART AEROSPACE USA, INC
		THIS DOCUMENT IS PRIVATE AND CONFIDENTIAL AND IS SUPPLIED ON THE EXPRESS CONDITION THAT IT IS NOT TO BE USED FOR ANY PURPOSE OR COPIED OR COMMUNICATED TO ANY OTHER PERSON OR ENTITY WITHOUT WRITTEN PERMISSION FROM DART AEROSPACE LTD.


2011-10-31

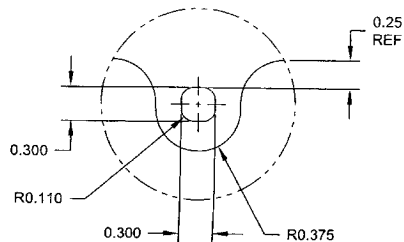

DETAIL A: TAB DETAIL

SCALE 4X


C3-3
C6-4
D3-6
D2-7

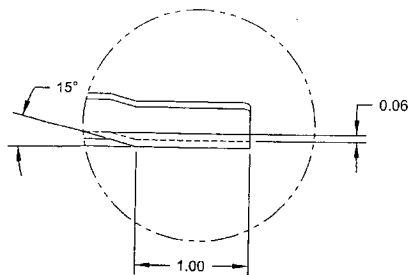

DETAIL B: JOGGLE DETAIL

SCALE 4X


B2-3
B6-3
B3-4
B2-6

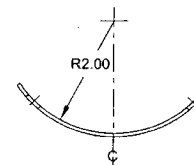

SECTION E-E

SCALE 2X

B5-6
B2-7

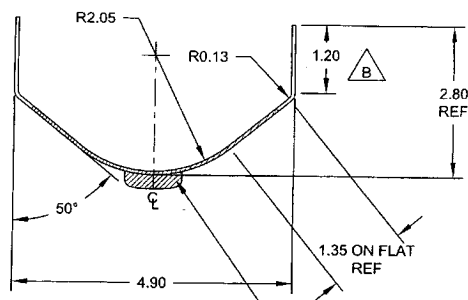


SECTION C-C

SCALE 2X

B5-3
B4-4

APPLY 2 LAYERS OF
2059B HARDCOAT WELDS
TO WITHIN 0.25 OF
WEARPAD ENDS
0.188 TO 0.250 THICK

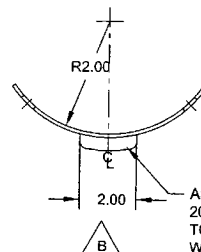


SECTION D-D

SCALE 2X

B4-3
B5-4

APPLY 2 LAYERS OF
2059B HARDCOAT WELDS
TO WITHIN 0.25 OF
WEARPAD ENDS
0.188 TO 0.250 THICK

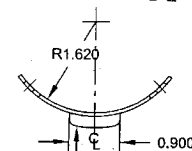

SECTION F-F

SCALE 2X

B5-7
B7-7

APPLY 2 LAYERS OF
2059B HARDCOAT WELDS
TO WITHIN 0.25 OF
WEARPAD ENDS
0.188 TO 0.250 THICK

DESIGN		DART AEROSPACE USA, INC	
DRAWN	XDF	KENT, WA	
CHECKED	10	DRAWING NO.	REV. B
MFG. APPR.	10	D4095	SHEET 8 OF 8
APPROVED	10	TITLE	SCALE
DE APPR.	10	WEARPLATE	NTS
DATE	11.10.18	COPYRIGHT © 2010 BY DART AEROSPACE USA, INC	
THIS DOCUMENT IS PRIVATE AND CONFIDENTIAL AND IS SUPPLIED ON THE EXPRESS CONDITION THAT IT IS NOT TO BE USED FOR ANY PURPOSE OR COPIED OR COMMUNICATED TO ANY OTHER PERSON WITHOUT WRITTEN PERMISSION FROM DART AEROSPACE USA, INC.			

92664

RELEASED
2011-10-31